



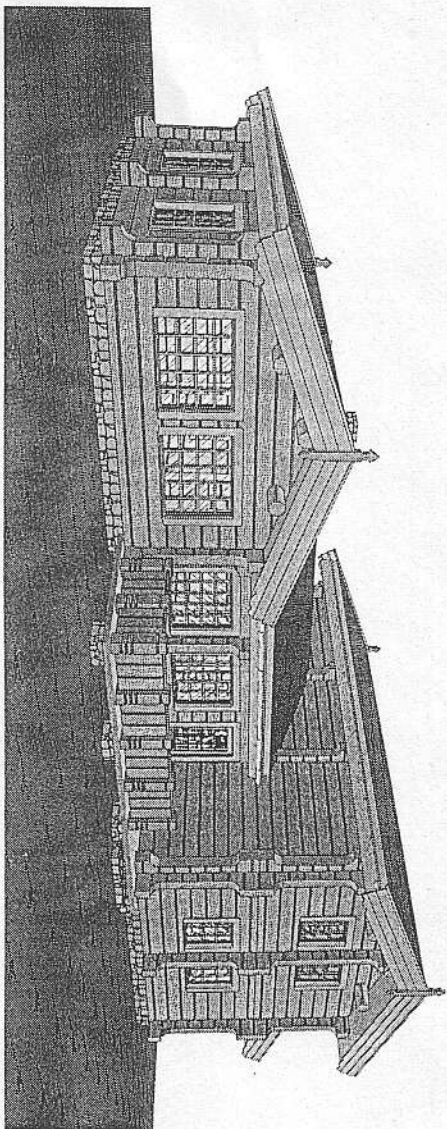

2-1

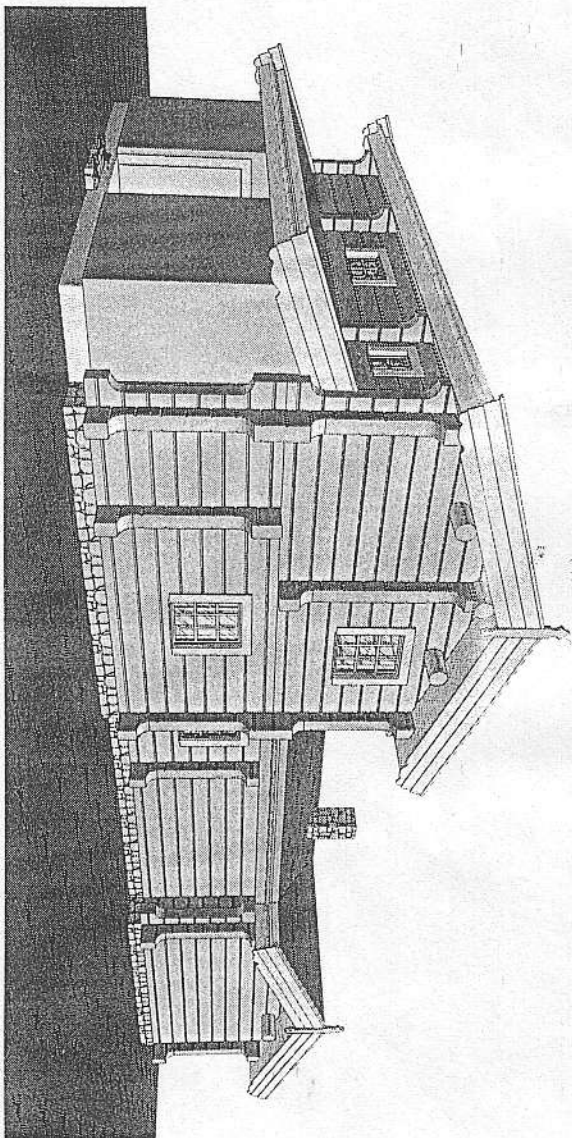

LOG CABIN
model
FORSLAG

Arch. T. Sakalyis
Cad. Techn. T. Sakalyis 2010.10.04 08:27


3D view 01, 3D view 02 1:26, 36, 1:26, 53
Architectural drawing

Stage

11

Page P

1

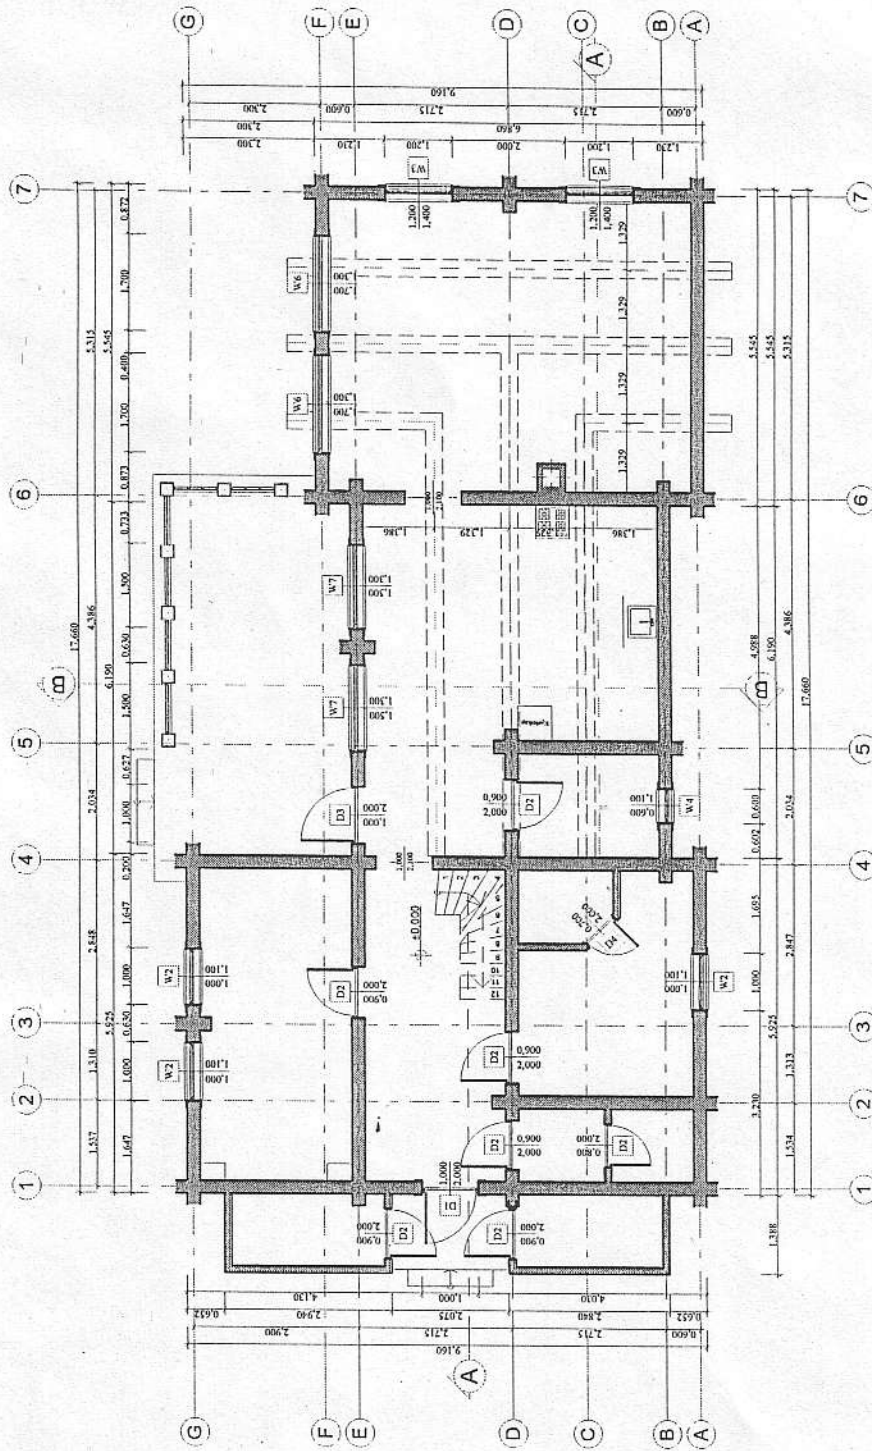

C.01 Ground floor 1:100




LOG CABIN
model
FORSLAG



Ground floor 1:100
Construction drawing

Arch. T. Sakalys
Cad. Techn. T. Sakalys
2010.10.04 08:26


2-4

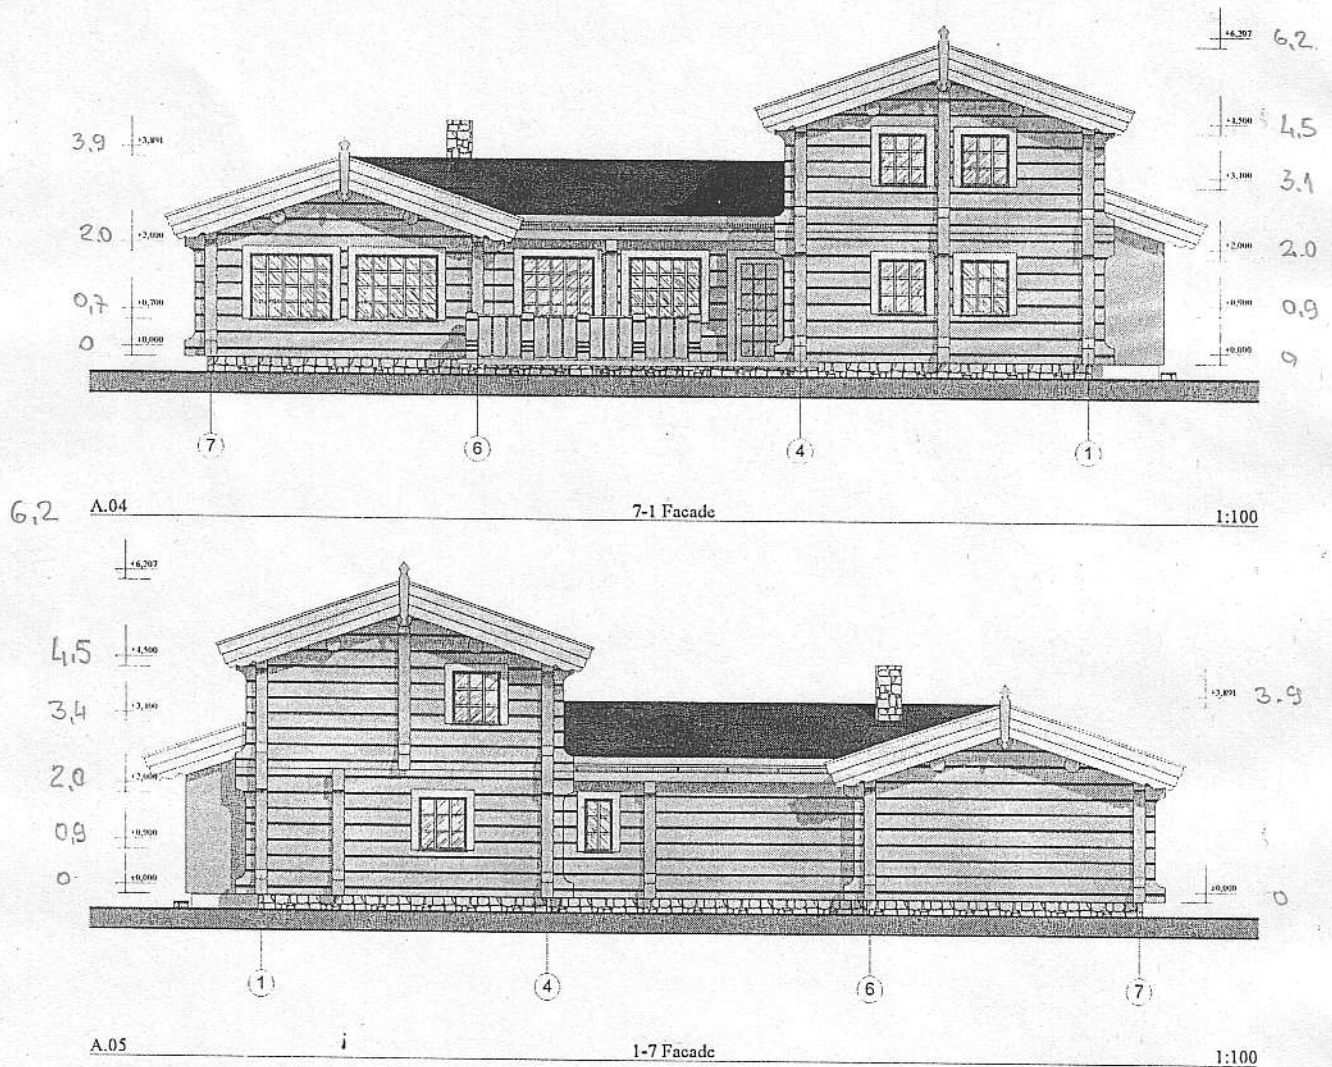

				LOG m. FOR
	Arch.	T. Sakalys	2010.10.04 08:26	7-1 Facade, 1-7 F Architectural
	Cad. Techn.	T. Sakalys		
Stage				07
A				

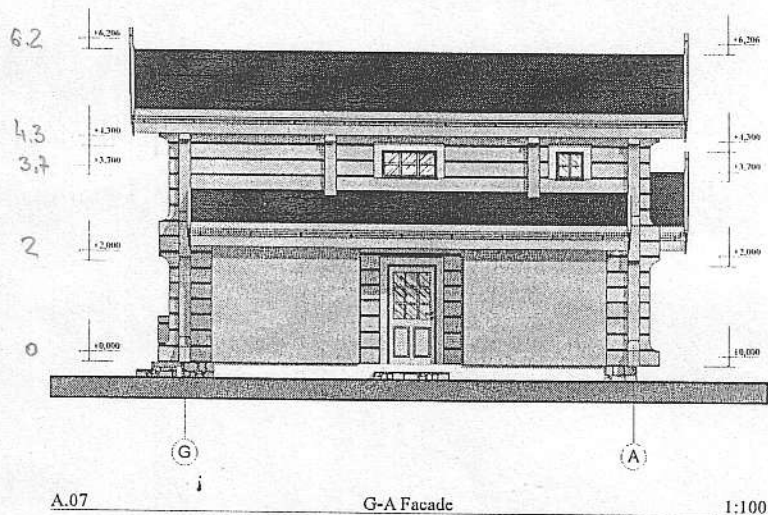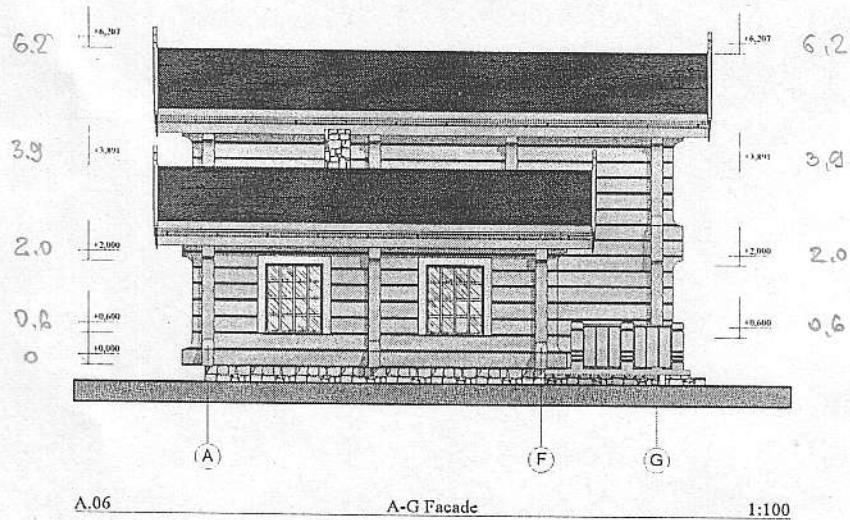

				LOG m. FOR
	Arch.	T. Sakalys	2010.10.04 08:27	A-G Facade, G-A Architectural
	Cad. Techn.	T. Sakalys		
Stage				08
A				

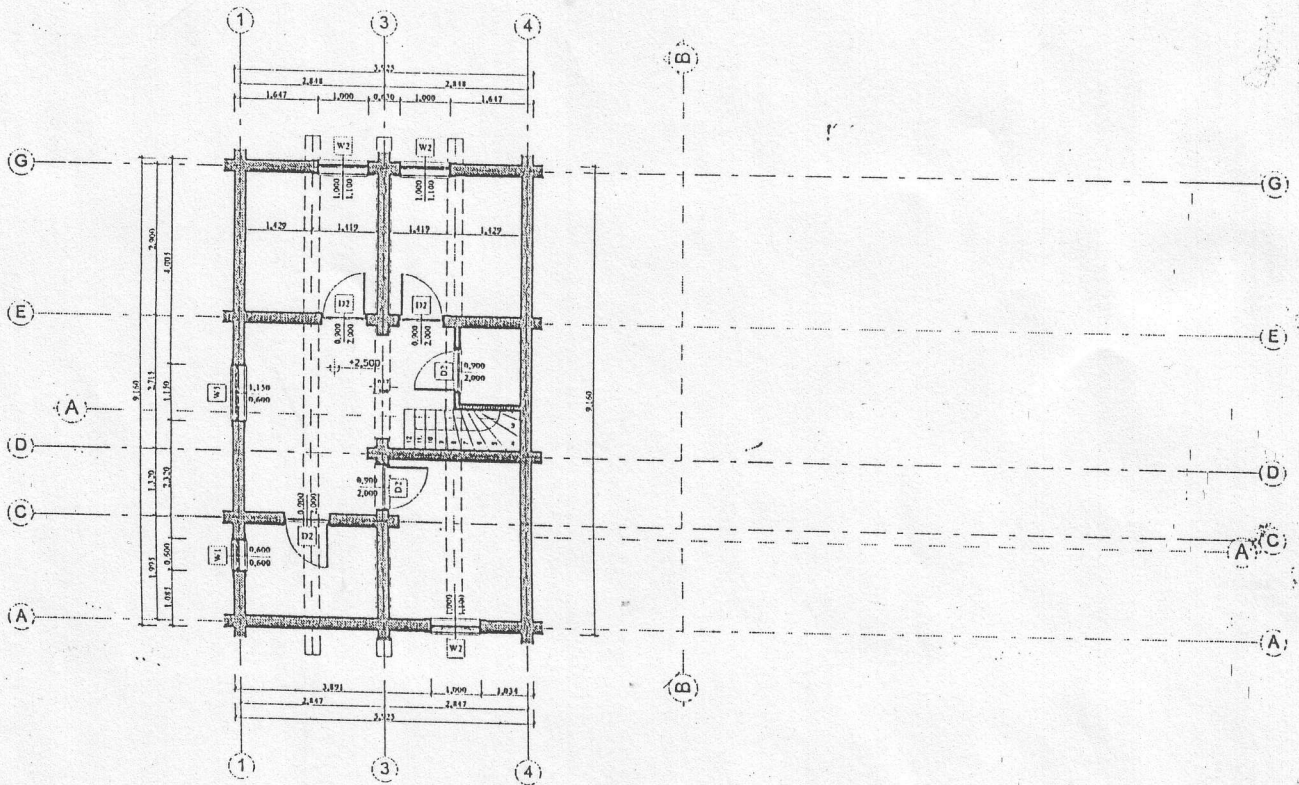

C.02

Second floor

1:100

			LOG m FOR	
Arch.	T. Sakalys	2010.10.04 08:26	Second floor Construction	
Cad. Techn.	T. Sakalys			
Stage			05	
C				